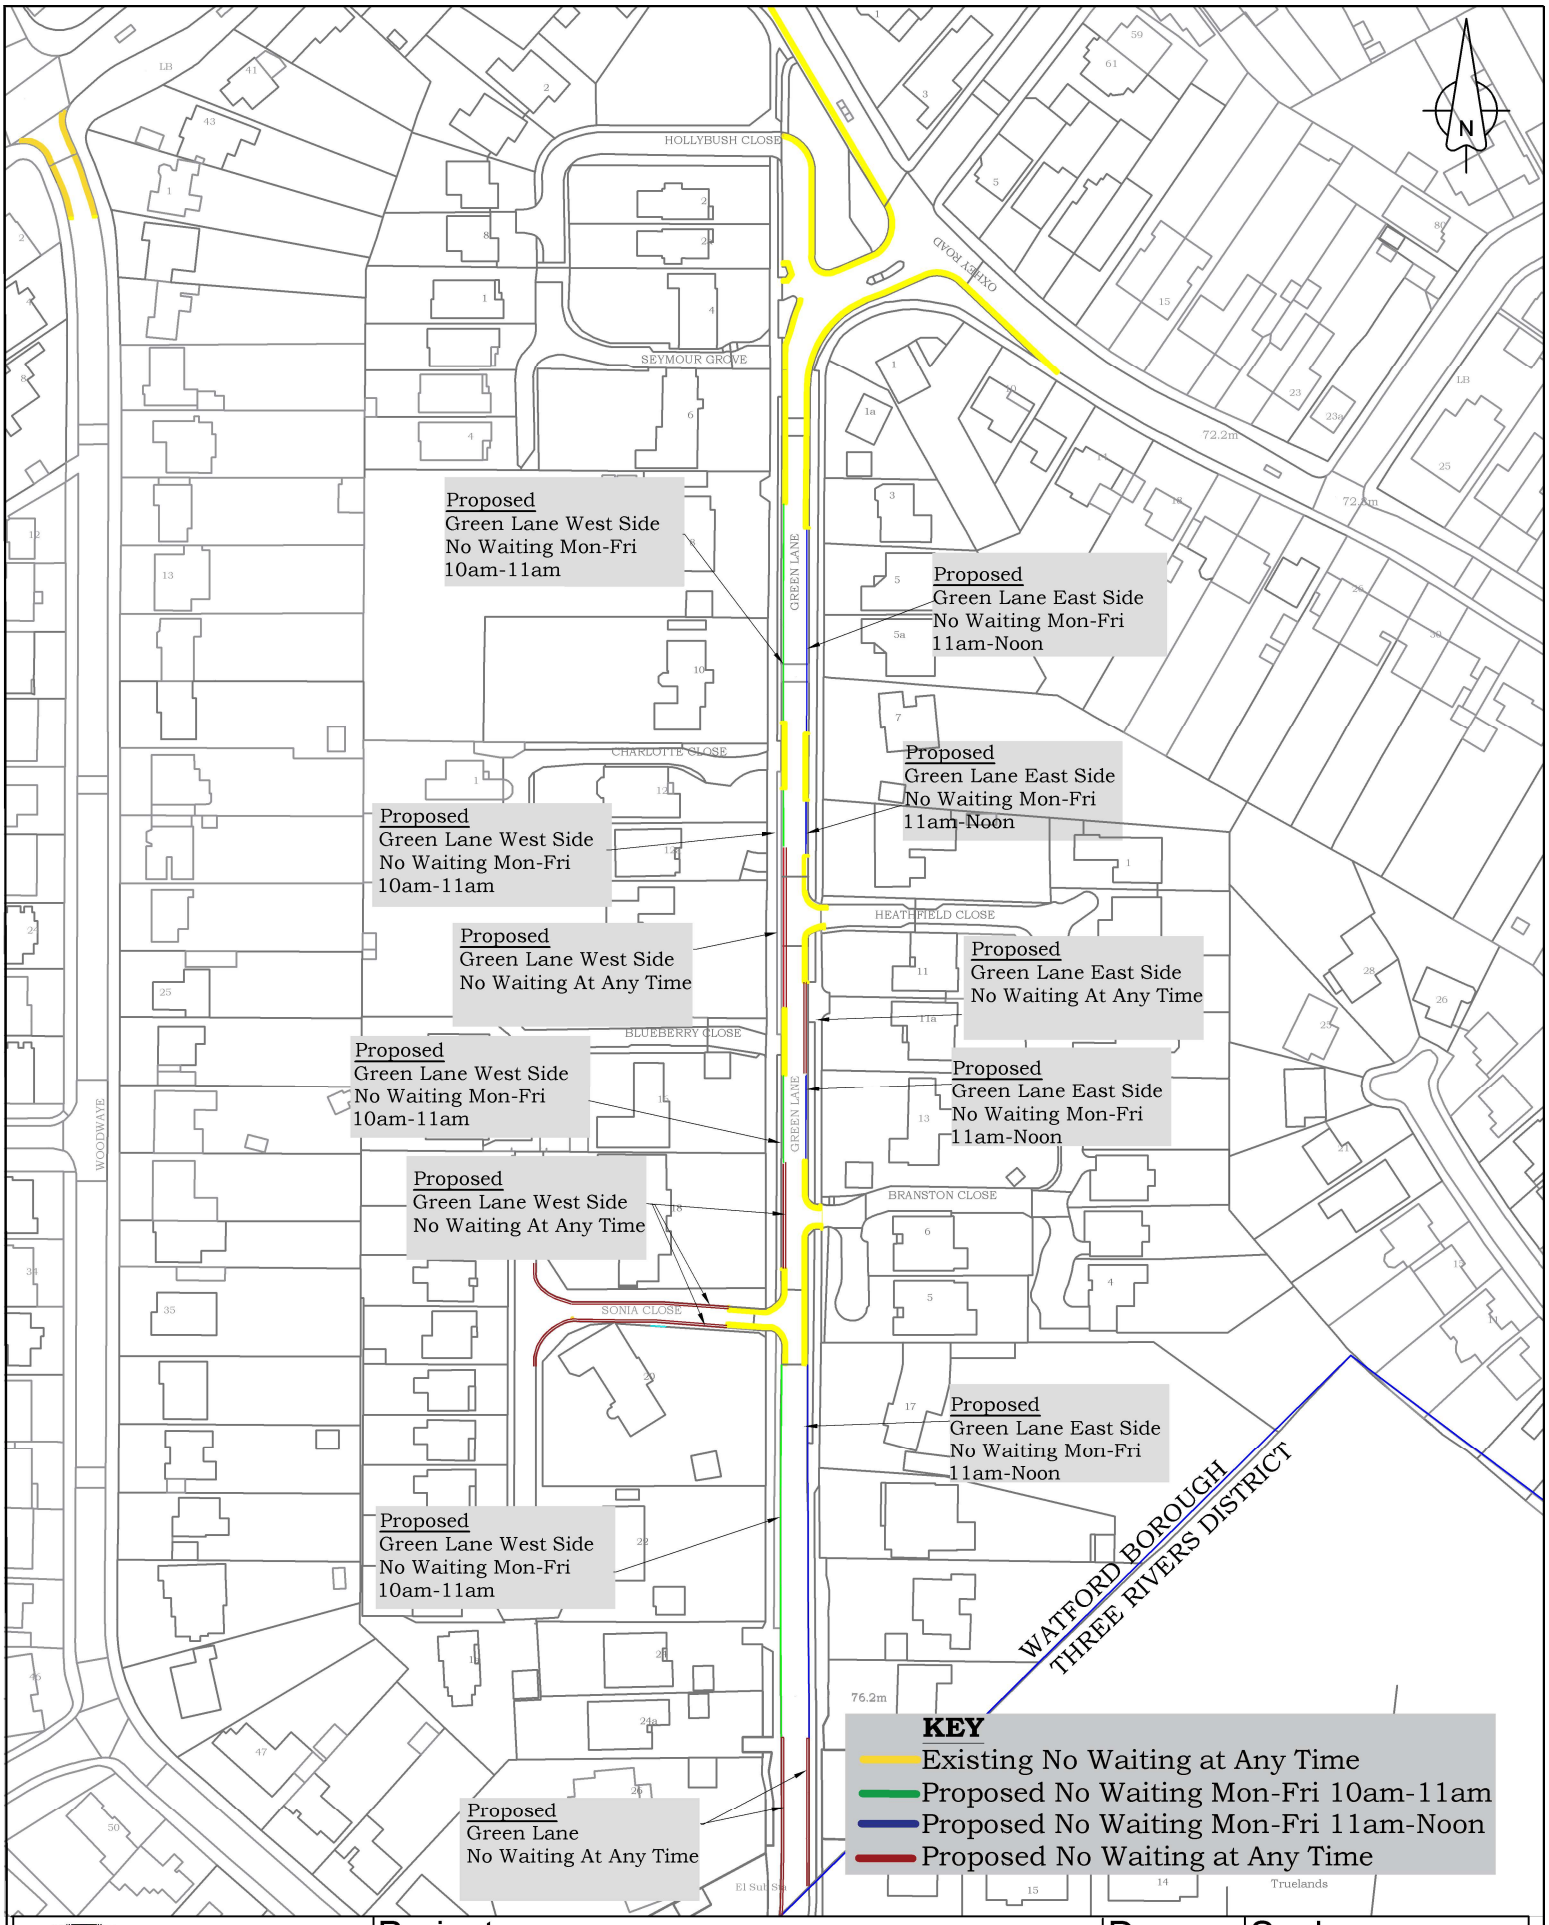

WATFORD BOROUGH COUNCIL

BE BOLD

Layout based on Ordnance Survey MasterMap.
Crown Copyright 2020 All rights reserved
Licence Number 100018689.

Project	Drawn	Scale
GREEN LANE, OXHÈY	NA	Not to Scale
	Date 25/11/22	Status Statutory Consultation
Title GREEN LANE, WATFORD (WAITING RESTRICTIONS) ORDER 2022	Rev. C	Dwg No WBC/Greenlane/TRO/22