ISO FULL BLEED A3 420 X 297 MM

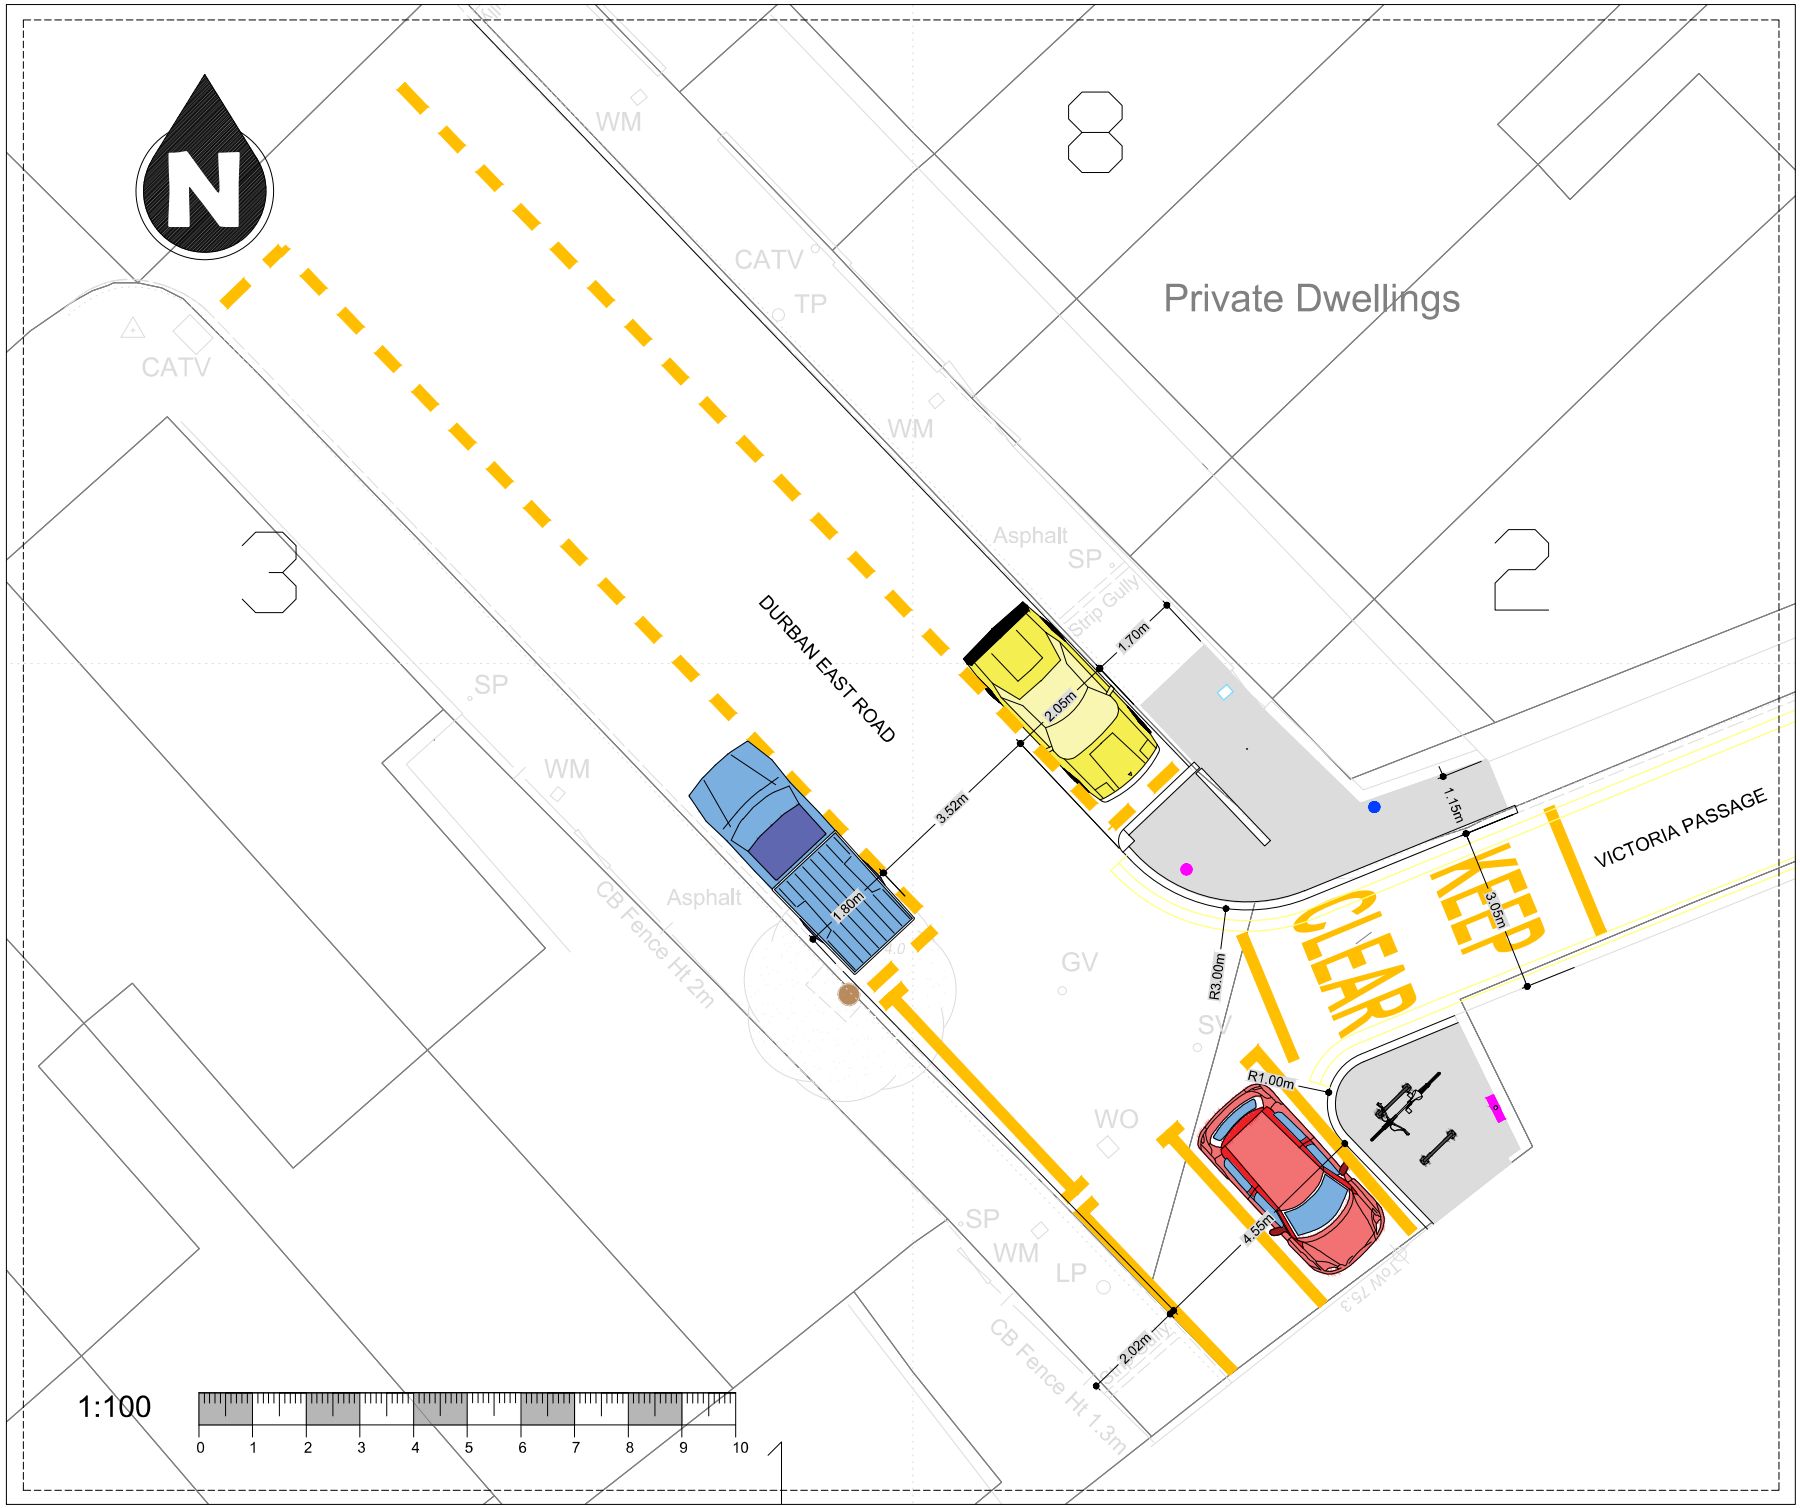

NOTES

1. Dimensions in meters, unless otherwise stated.
2. This drawing should be read in conjunction with other relevant engineering details, drawings & specifications.
3. Any discrepancies should be reported to the design engineer/officer immediately, so that clarification can be sought prior to the commencement of works.
4. The dimensions must be verified on site before construction.
5. All works are to be in accordance with Watford Borough Council specification and standards.

KEY

TARMAC
DBM, surface course 30, binder course 50.
(25.00 m2).

KERBING
150 mm granite kerb & quadrants.
(18.00 m)

NEW ASSET
Proposed CCTV camera column, AW1502/6 standard pole with secure lock or similar
(1.00 m2).

ROAD MARKINGS
Markings to be refreshed to adapt to new layout.
(15.00 m)

KEY MAP

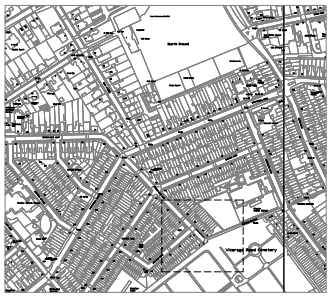

REV	DATE	REVISION DESCRIPTION / DETAILS	DRN BY	CHKD BY	APRVD BY
D	21.07.23	FOR CONSTRUCTION	IV	EH	BM
C	22.03.23	DETAIL DESIGN	IV	EH	BM
B	17.02.23	AMENDMENTS TO OD	IV	EH	BM
A	03.02.23	OUTLINE DESIGN	IV	BM	TD

WATFORD BOROUGH COUNCIL

TRANSPORT & INFRASTRUCTURE TEAM - PLACE SHAPING
WATFORD TOWN HALL, WATFORD, WD17 3EX.

PROJECT:
CCTV IMPROVEMENTS
(VICTORIA PASSAGE)

TITLE:
GENERAL ARRANGEMENTS
(SHEET 1)

STATUS: CONSTRUCTION		DRAWN	IV
		DESIGNED	IV
SCALE: 1:100 @ A3		CHECKED	EH
		APPROVED	BM
DRAWING NO: WBC/TI/CCTV_VICTORIA/100/01		REV: D	
DATE DRAWN: 21 JUL 2023	DATE ISSUED: 24 JUL 2023		

X:\WATFORD\0_PLACE_SHAPING\04_TRANSPORT_& _INFRAVO\-PROJECT\BIG\-MINOR WORKS\VICTORIA PASSAGE\07-DESIGN\0-DRAWINGS\CCTV\WBC-TI-VICTORIA_PASSAGE RE\D 210723.DWG